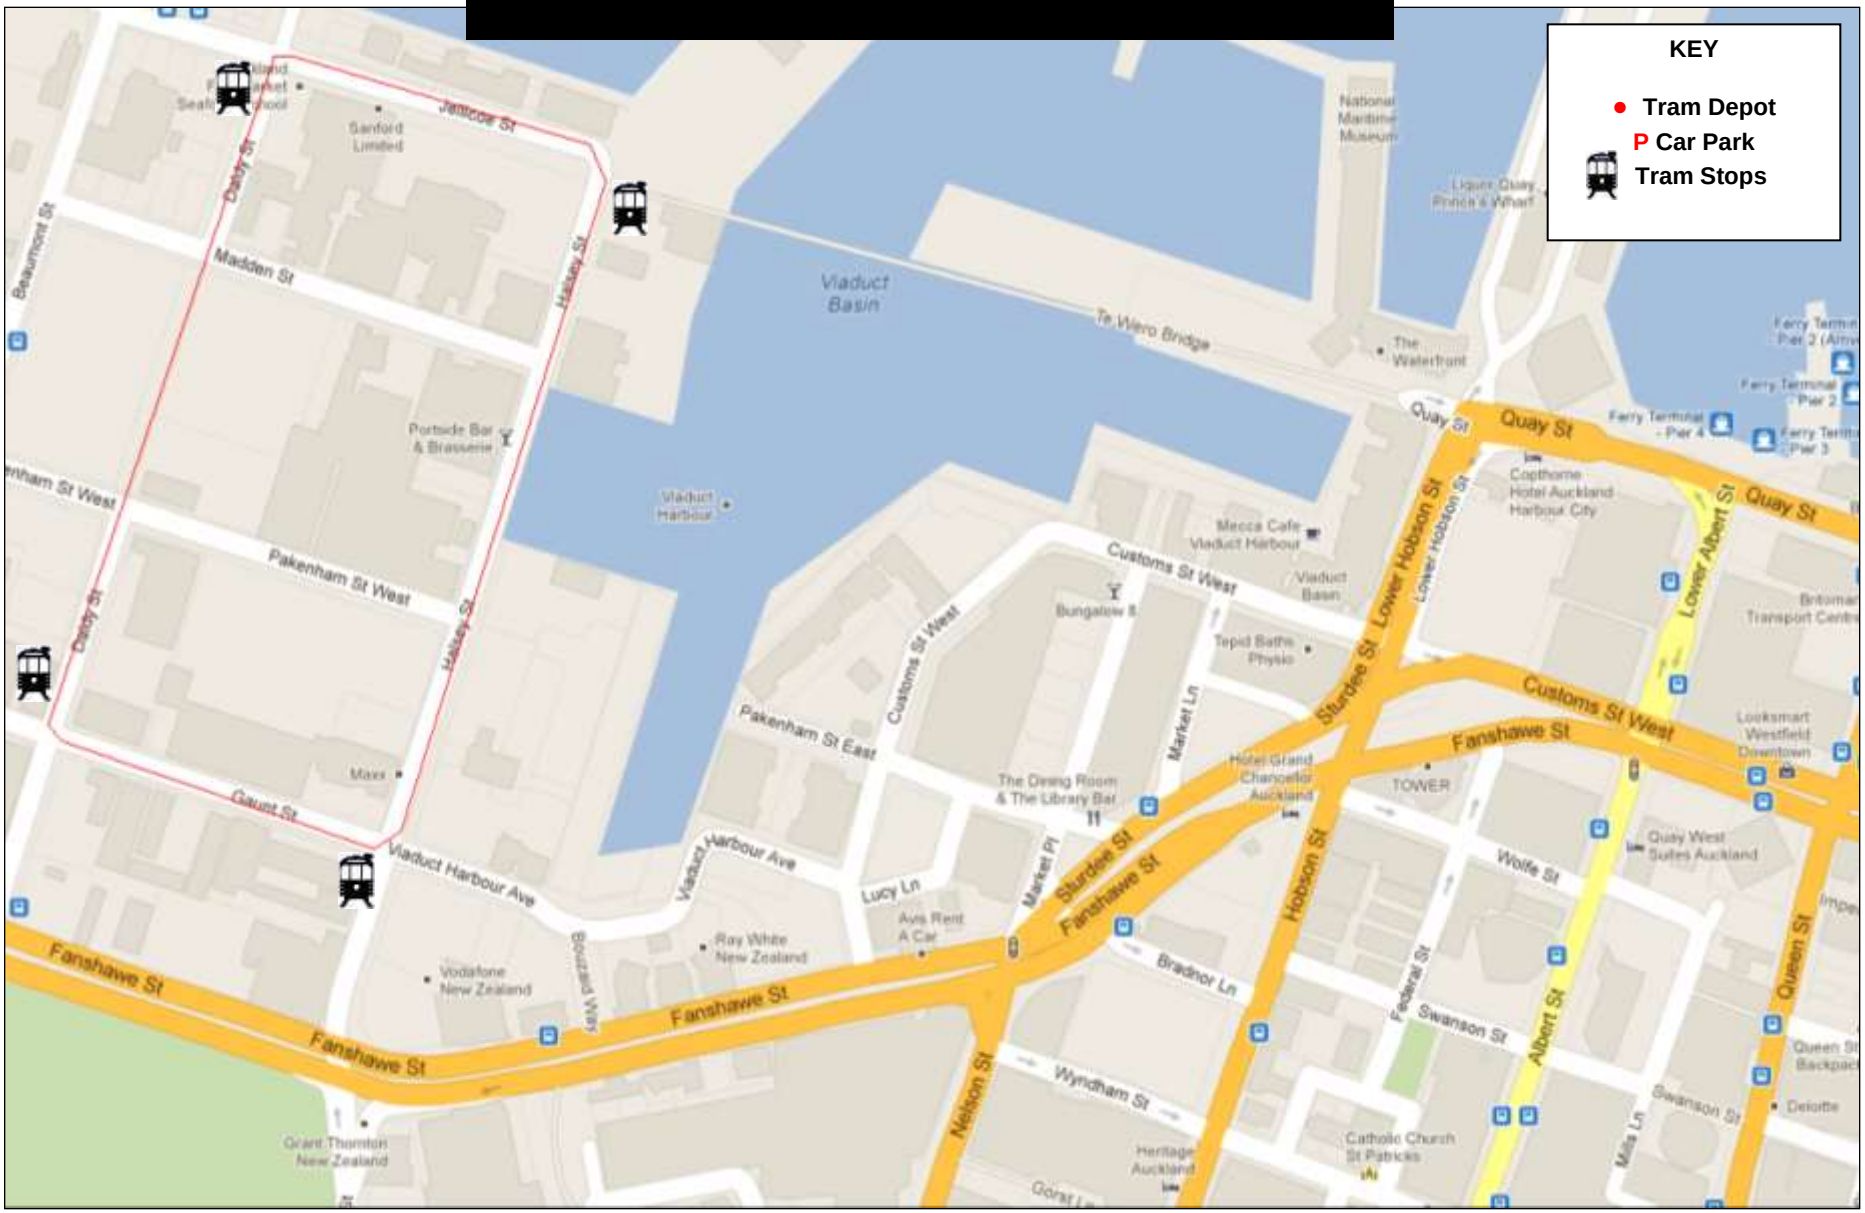

AUCKLAND
DOCKLINE TRAM
AUCKLAND TRAMWAYS
AUCKLAND DOCKLINE TRAM
ADULTS $5
CHILDREN $2
FAMILY $10
AUCKLAND TRAMWAYS
Litter
Recycling
Waterfront Auckland
An Auckland Council Organisation

Overview

- Where are we?
- Track Works
- X1 – Wheel Base Reduction
- Special Events
- Questions

Where are we?


KEY
Tram Depot
P Car Park
Tram Stops
Viaduct Basin
Te Wero Bridge
Madden St
Jellicoe St
Daldy St
Halsey St
Beaumont St
Pakenham St West
Pakenham St East
Gaunt St
Viaduct Harbour Ave
Lucy Ln
Customs St West
Quay St
Lower Hobson St
Sturdee St
Fanshawe St
Hobson St
Nelson St
Market Ln
Market Pl
Bradnor Ln
Wyndham St
Swanson St
Wolfe St
Federal St
Albert St
Queen St
Lower Albert St
Boundary Rd
Mecca Cafe Viaduct Harbour
Copthorne Hotel Auckland Harbour City
The Dining Room & The Library Bar
Hotel Grand Chancellor Auckland
TOWER
Quay West Suites Auckland
Looksmart Westfield Downtown
Ray White New Zealand
Vodafone New Zealand
Avis Rent A Car
Grant Thornton New Zealand
Catholic Church St Patricks
Heritage Auckland
Deloitte
Portside Bar & Brasserie
Tepid Baths Physio
Bungalow 8
Maxx
The Waterfront
Sanford Limited
National Maritime Museum


Track Works
WYNYARD LOOP
258
WYNYARD LOOP
257


HQ
TRAMS
GENERAL Marine
LENDICH
LENDICH
245
CATERPILLAR


TRAMS
GENERAL Marine


X1 Wheel base Reduction





MAXIMA




WYNYARD LOOP
257
MAXIMA
MAXIMA

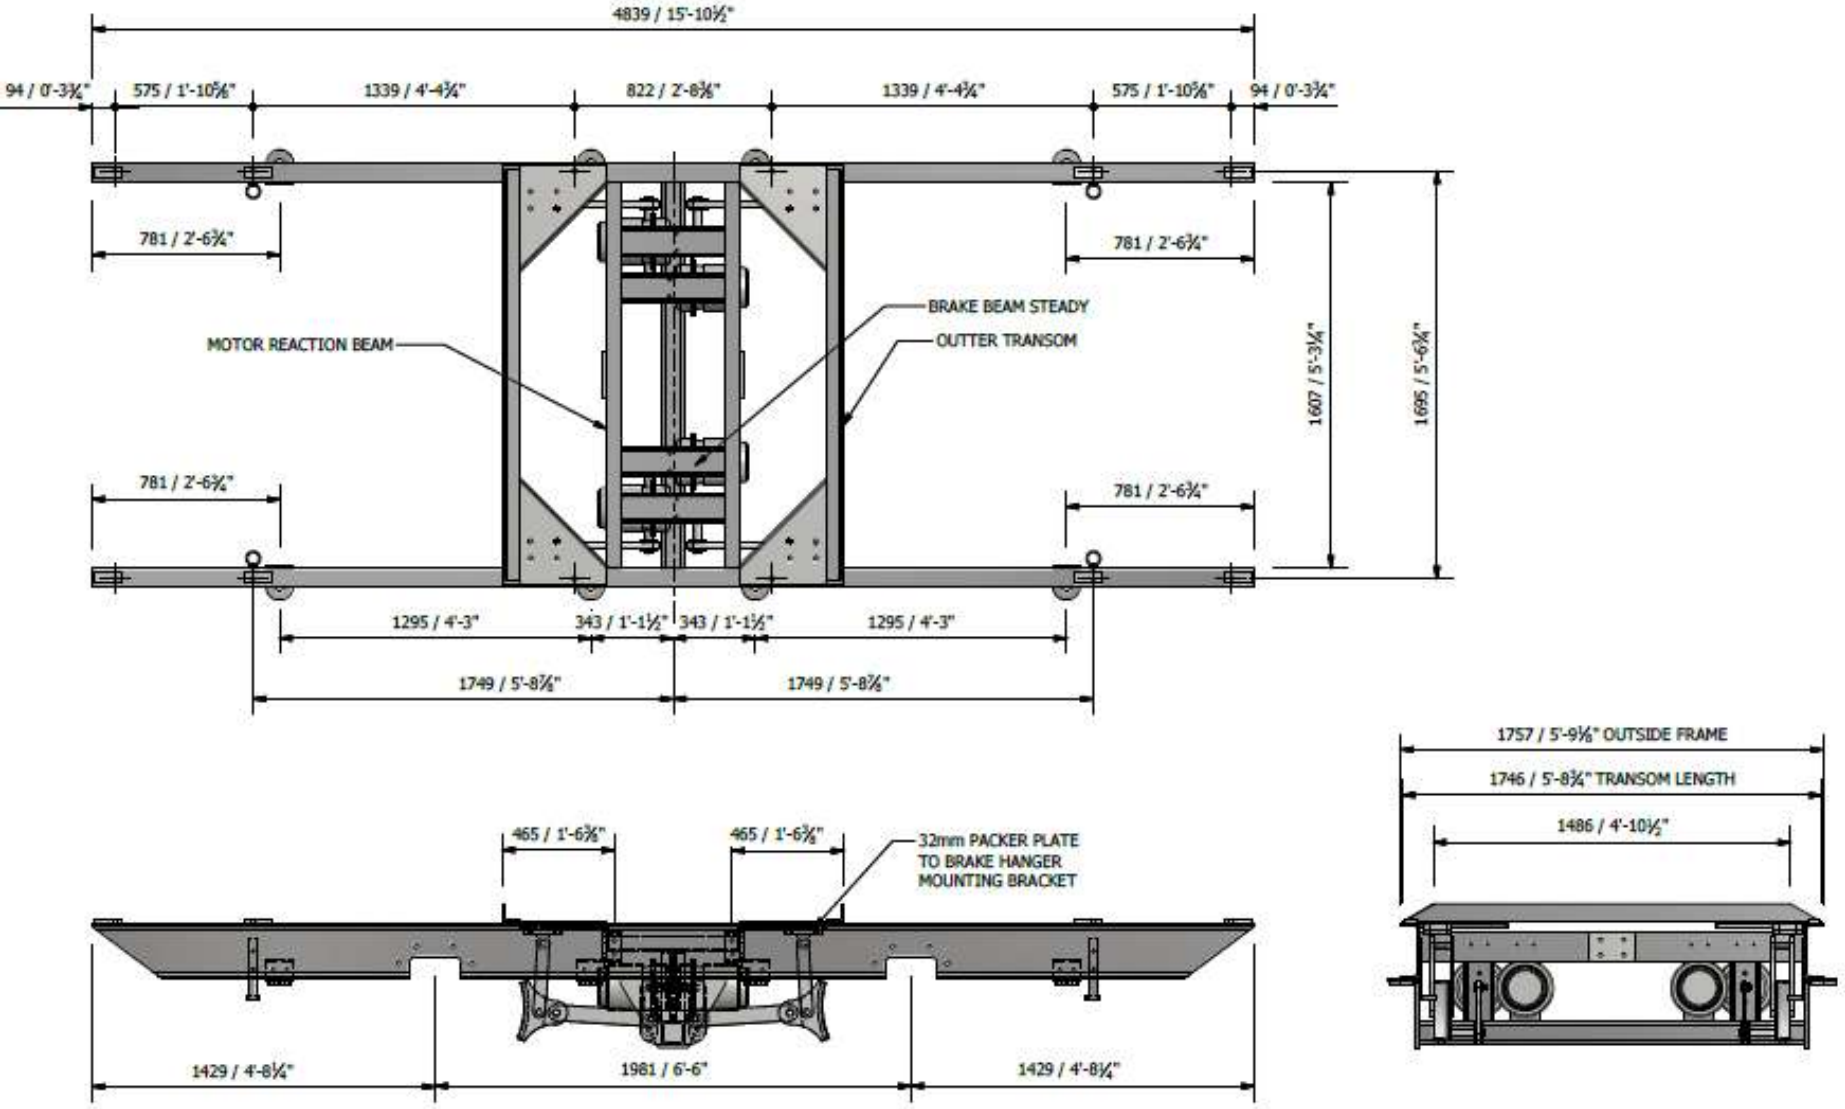
4839 / 15'-10½"
94 / 0'-3¾"
575 / 1'-10⅝"
1339 / 4'-4¾"
822 / 2'-8⅜"
1339 / 4'-4¾"
575 / 1'-10⅝"
94 / 0'-3¾"
781 / 2'-6¾"
781 / 2'-6¾"
BRAKE BEAM STEADY
MOTOR REACTION BEAM
OUTTER TRANSOM
1607 / 5'-3¼"
1695 / 5'-6¼"
781 / 2'-6¾"
781 / 2'-6¾"
1295 / 4'-3"
343 / 1'-1½"
343 / 1'-1½"
1295 / 4'-3"
1749 / 5'-8⅞"
1749 / 5'-8⅞"
465 / 1'-6⅜"
465 / 1'-6⅜"
32mm PACKER PLATE
TO BRAKE HANGER
MOUNTING BRACKET
1429 / 4'-8¼"
1981 / 6'-6"
1429 / 4'-8¼"
1757 / 5'-9⅛" OUTSIDE FRAME
1746 / 5'-8¾" TRANSOM LENGTH
1486 / 4'-10½"

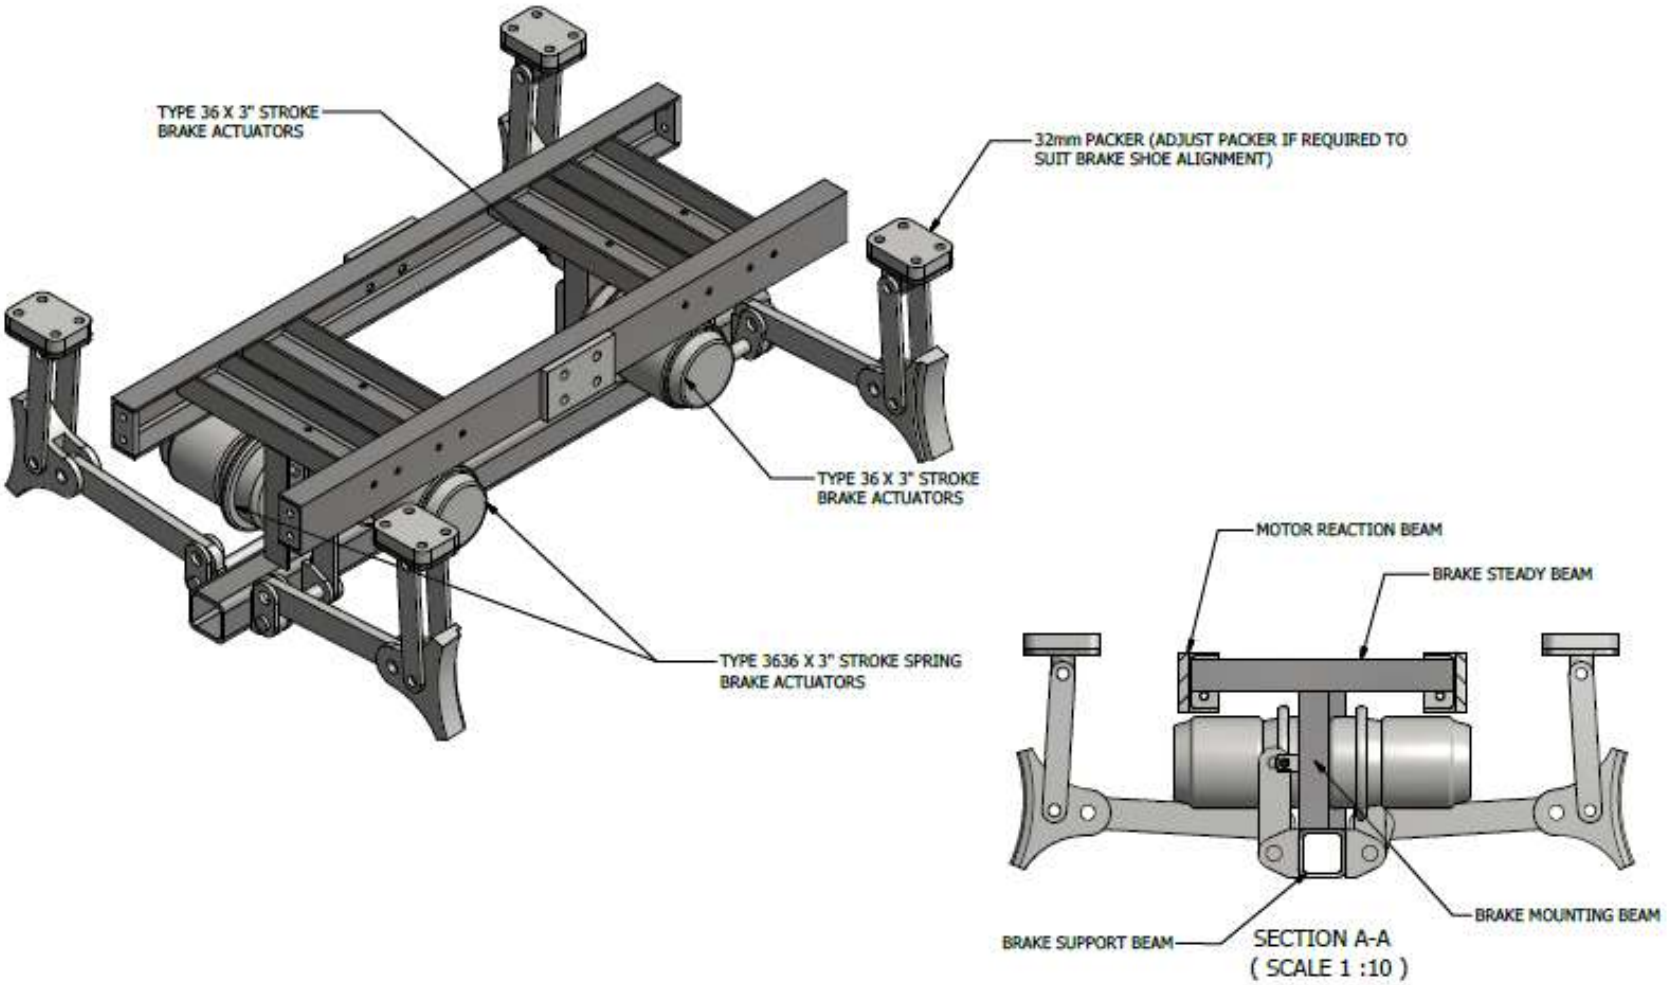
TYPE 36 X 3" STROKE
BRAKE ACTUATORS
32mm PACKER (ADJUST PACKER IF REQUIRED TO
SUIT BRAKE SHOE ALIGNMENT)
TYPE 36 X 3" STROKE
BRAKE ACTUATORS
TYPE 3636 X 3" STROKE SPRING
BRAKE ACTUATORS
MOTOR REACTION BEAM
BRAKE STEADY BEAM
BRAKE MOUNTING BEAM
BRAKE SUPPORT BEAM
SECTION A-A
(SCALE 1 :10)













B
C


MAXIMA
MAXIMA



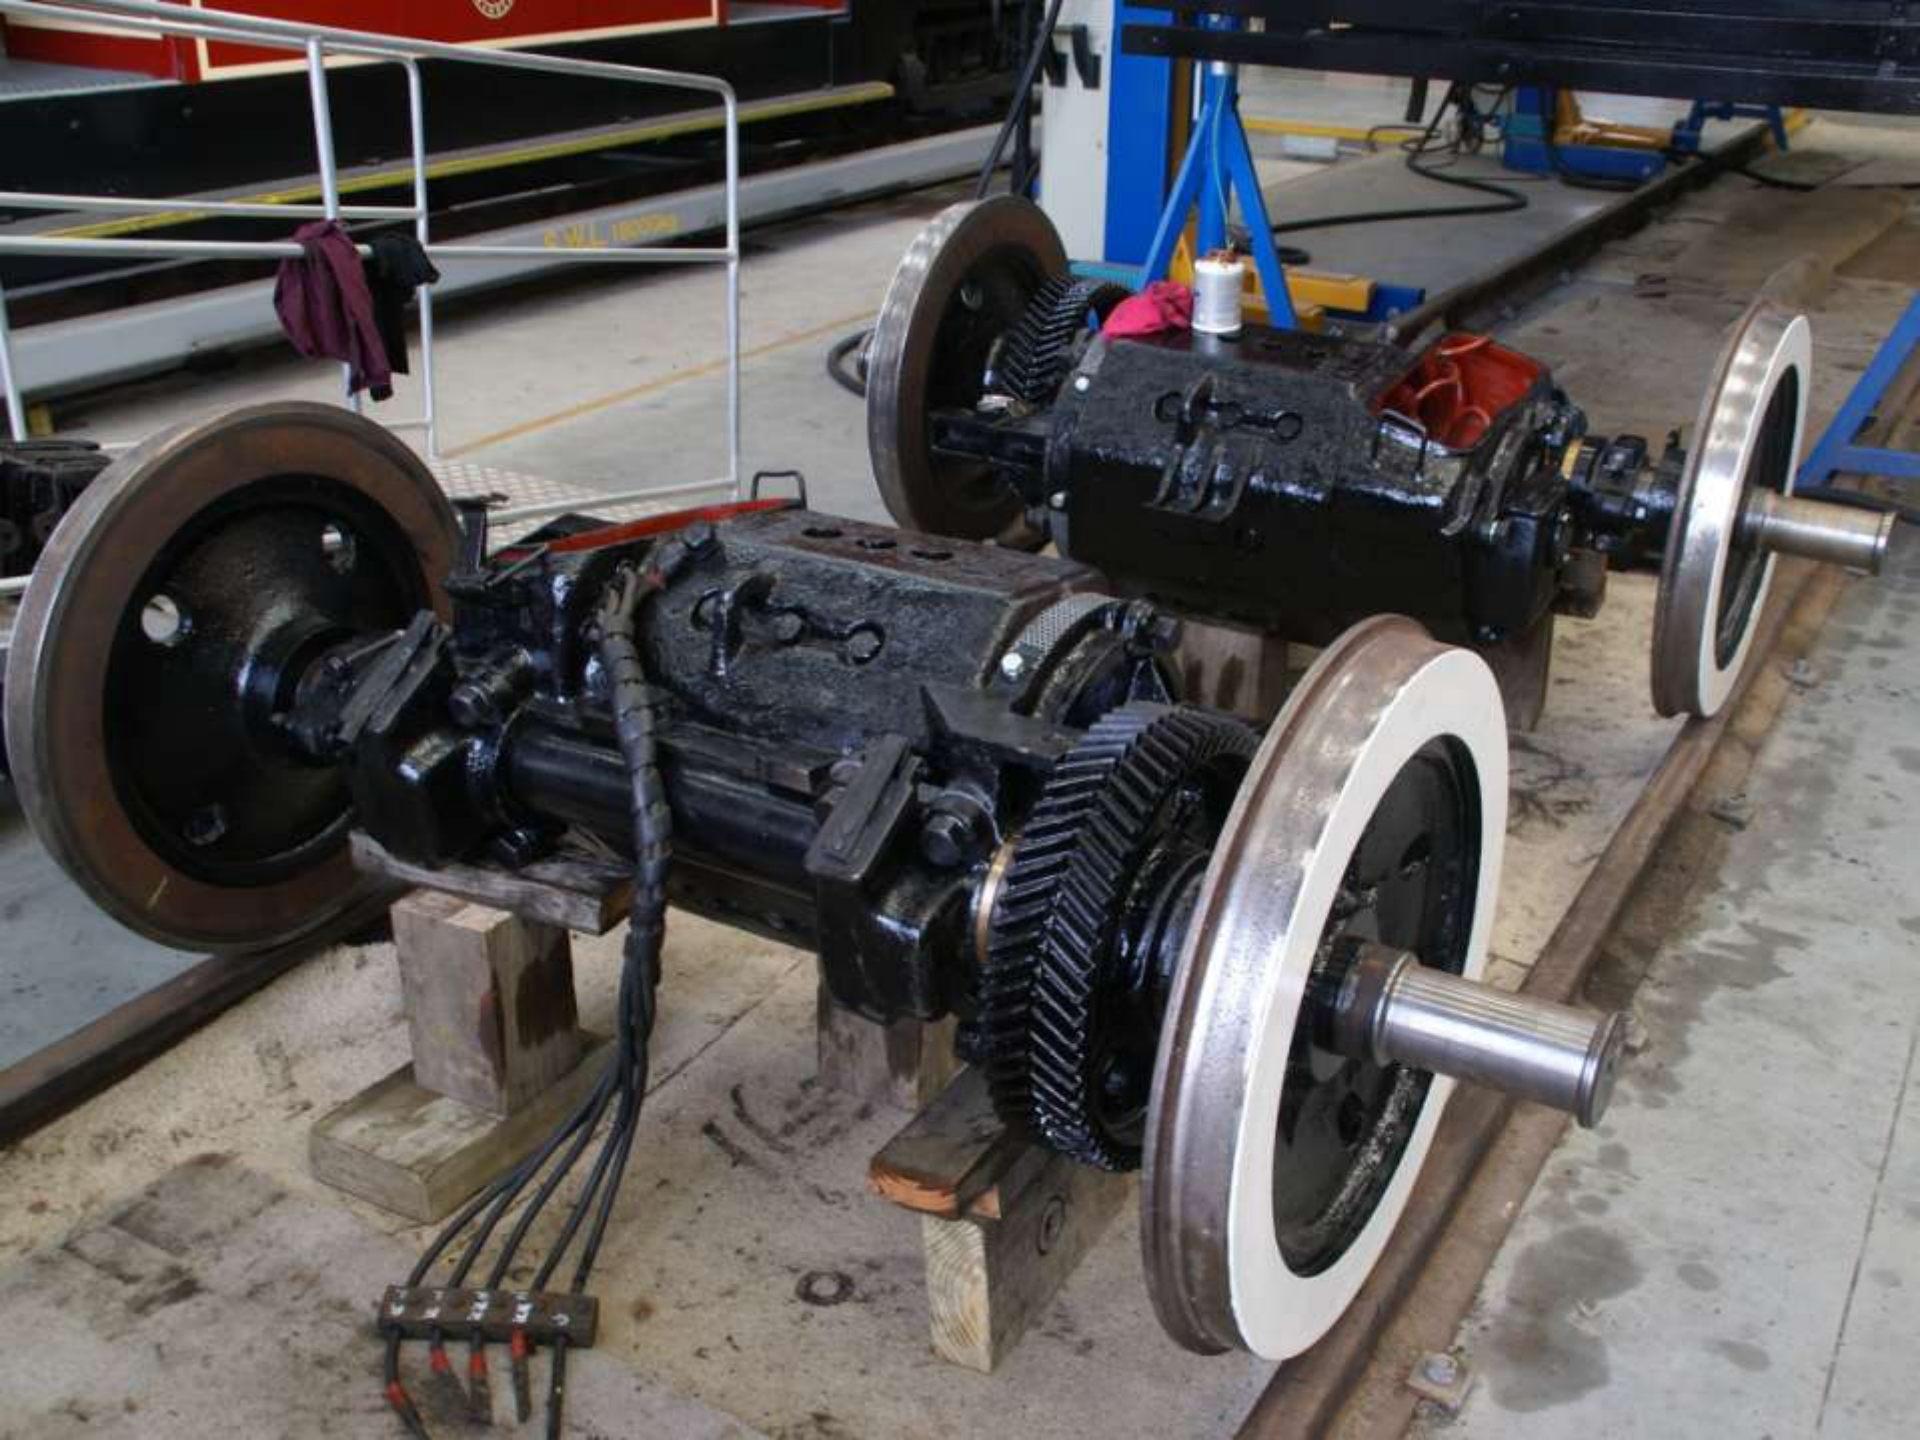

Heritage Festival






MOTAT


MOTAT
44
44


WYNYARD LOOP
257
AUCKLAND TRAMWAYS


AUCKLAND DOCKLINE TRAM
WYNYARD LOOP
AUCKLAND TRAMWAYS
258

Depot in a Depot




ROYAL HOTEL
W. HALL & SON
Established 1912
UNDER 5 FREE
HERNE BAY
via COLLEGE HILL
ODLIN'S
TIMBER
OREGON and HARDWOOD
BUILDERS HARDWARE
PLYWOOD WALLBOARDS
ALL BACK TO SCHOOL SUPPLIES
MILK BAR


CITY
DEPOT
HERNE BAY
COLLEGE HILL
207
KINGSLAND
63

Festive Season




WYNYARD LOOP
AUCKLAND TROLLEY TRAM


Final Stretch


ORAMS
MARINE



Questions

AUCKLAND TRAMWAYS

AUCKLAND DOCKLINE TRAM

Waterfront Auckland

An Auckland Council Organisation