

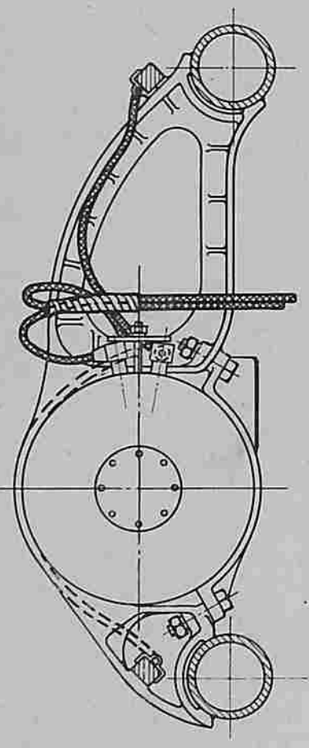



SECTION A-A

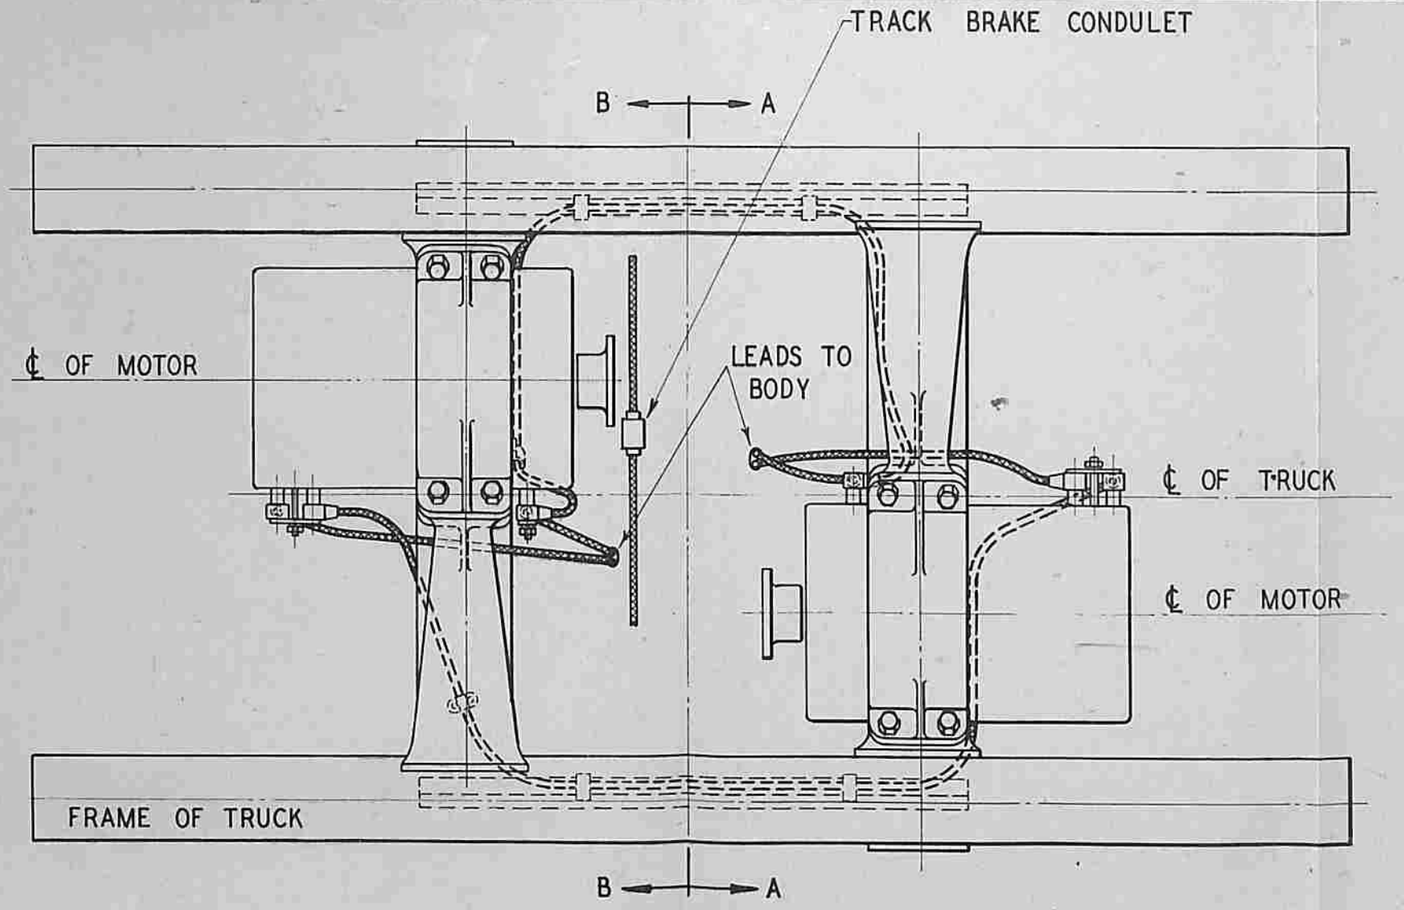

PLAN

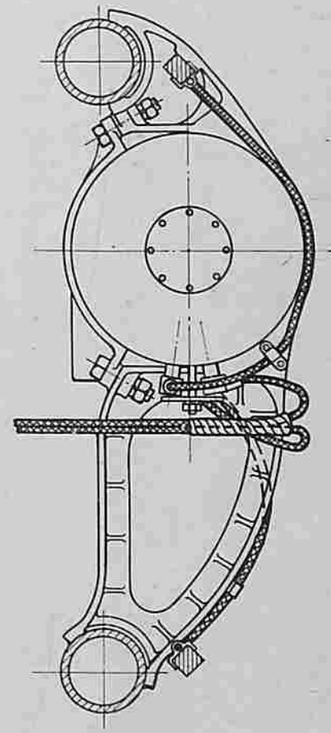

SECTION B-B

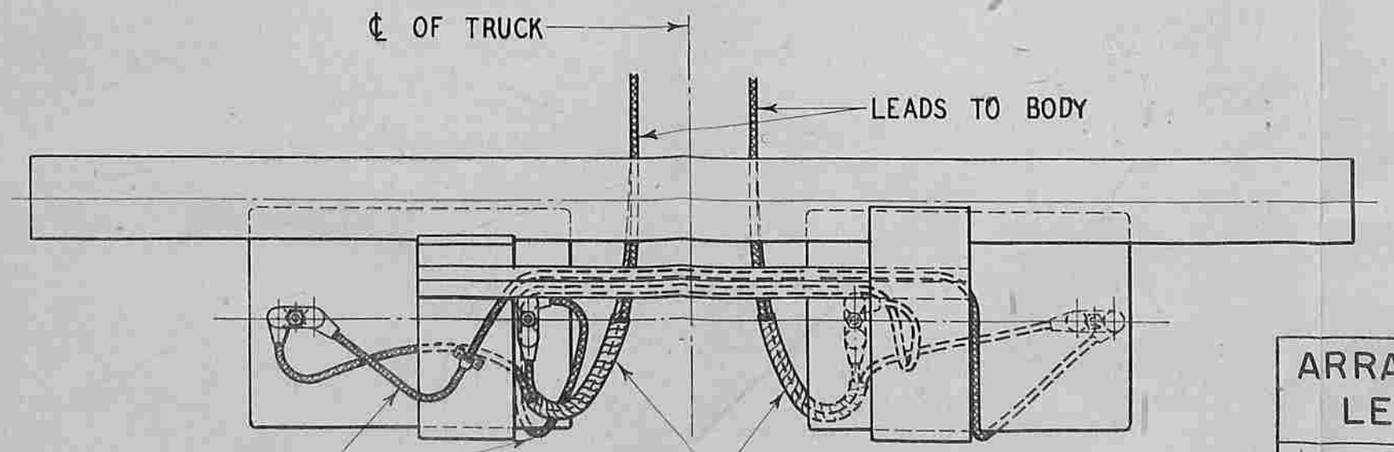

ELEVATION

ARRANGEMENT OF MOTOR LEADS FOR TRUCK B-2

TRANSIT RESEARCH CORP.

292 MADISON AVE. NEW YORK, N.Y.

USE DIMENSIONS ONLY

B2-2g1